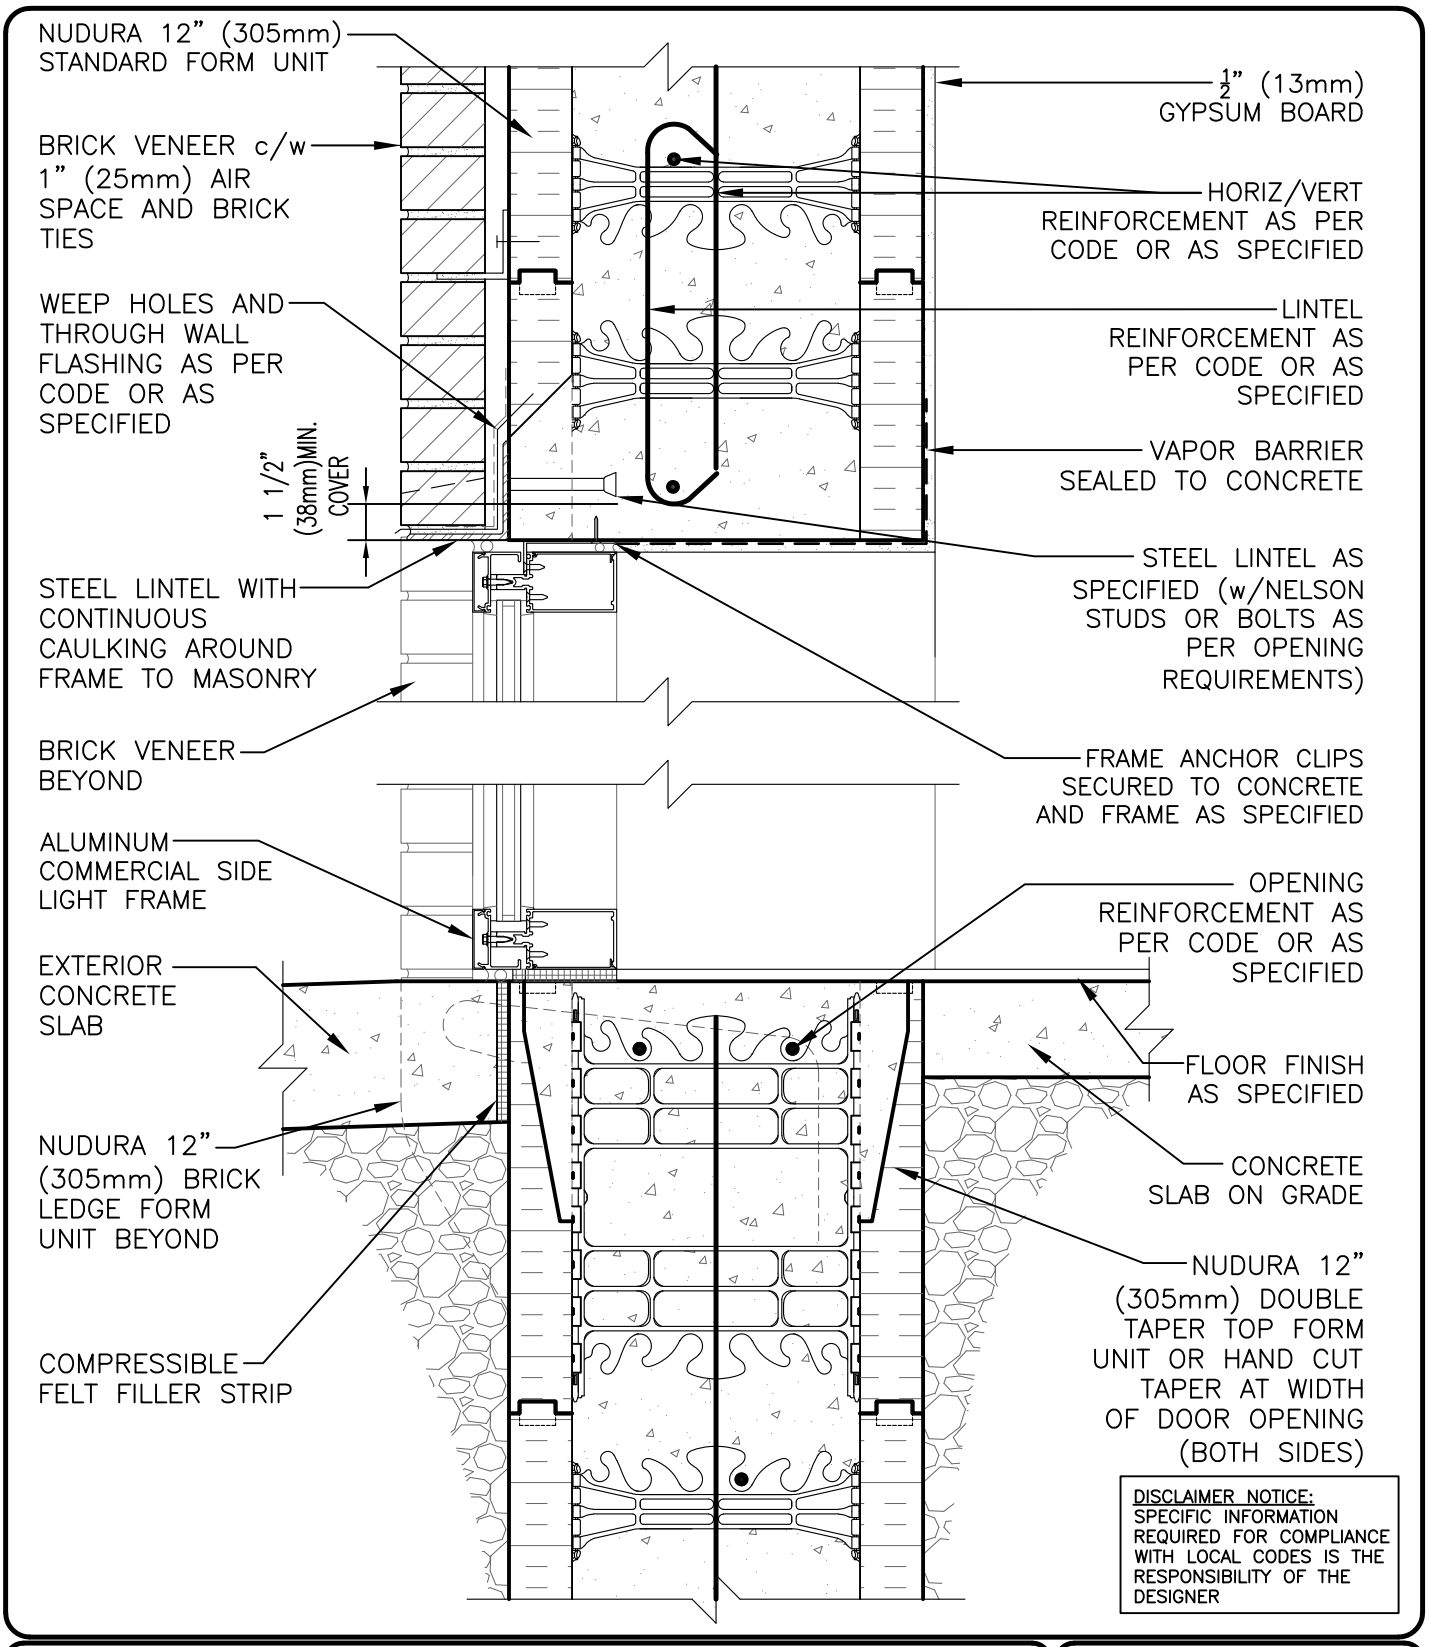

DISCLAIMER NOTICE:
SPECIFIC INFORMATION REQUIRED FOR COMPLIANCE WITH LOCAL CODES IS THE RESPONSIBILITY OF THE DESIGNER

NUDURA

INTEGRATED BUILDING TECHNOLOGY

Building Value.

NUDURA 12" (305mm) FORM UNIT
CONCRETE MOUNTED
ALUMINUM TRANSOM AND SIDE LIGHT
AT HEAD AND THRESHOLD
BRICK VENEER FINISH

REV. NO. 001 KS	DWG NO. E12E04
REV. DATE: SEPT 2010	
DRAWN BY: T. VAN CLIEAF	SCALE: 1 : 8